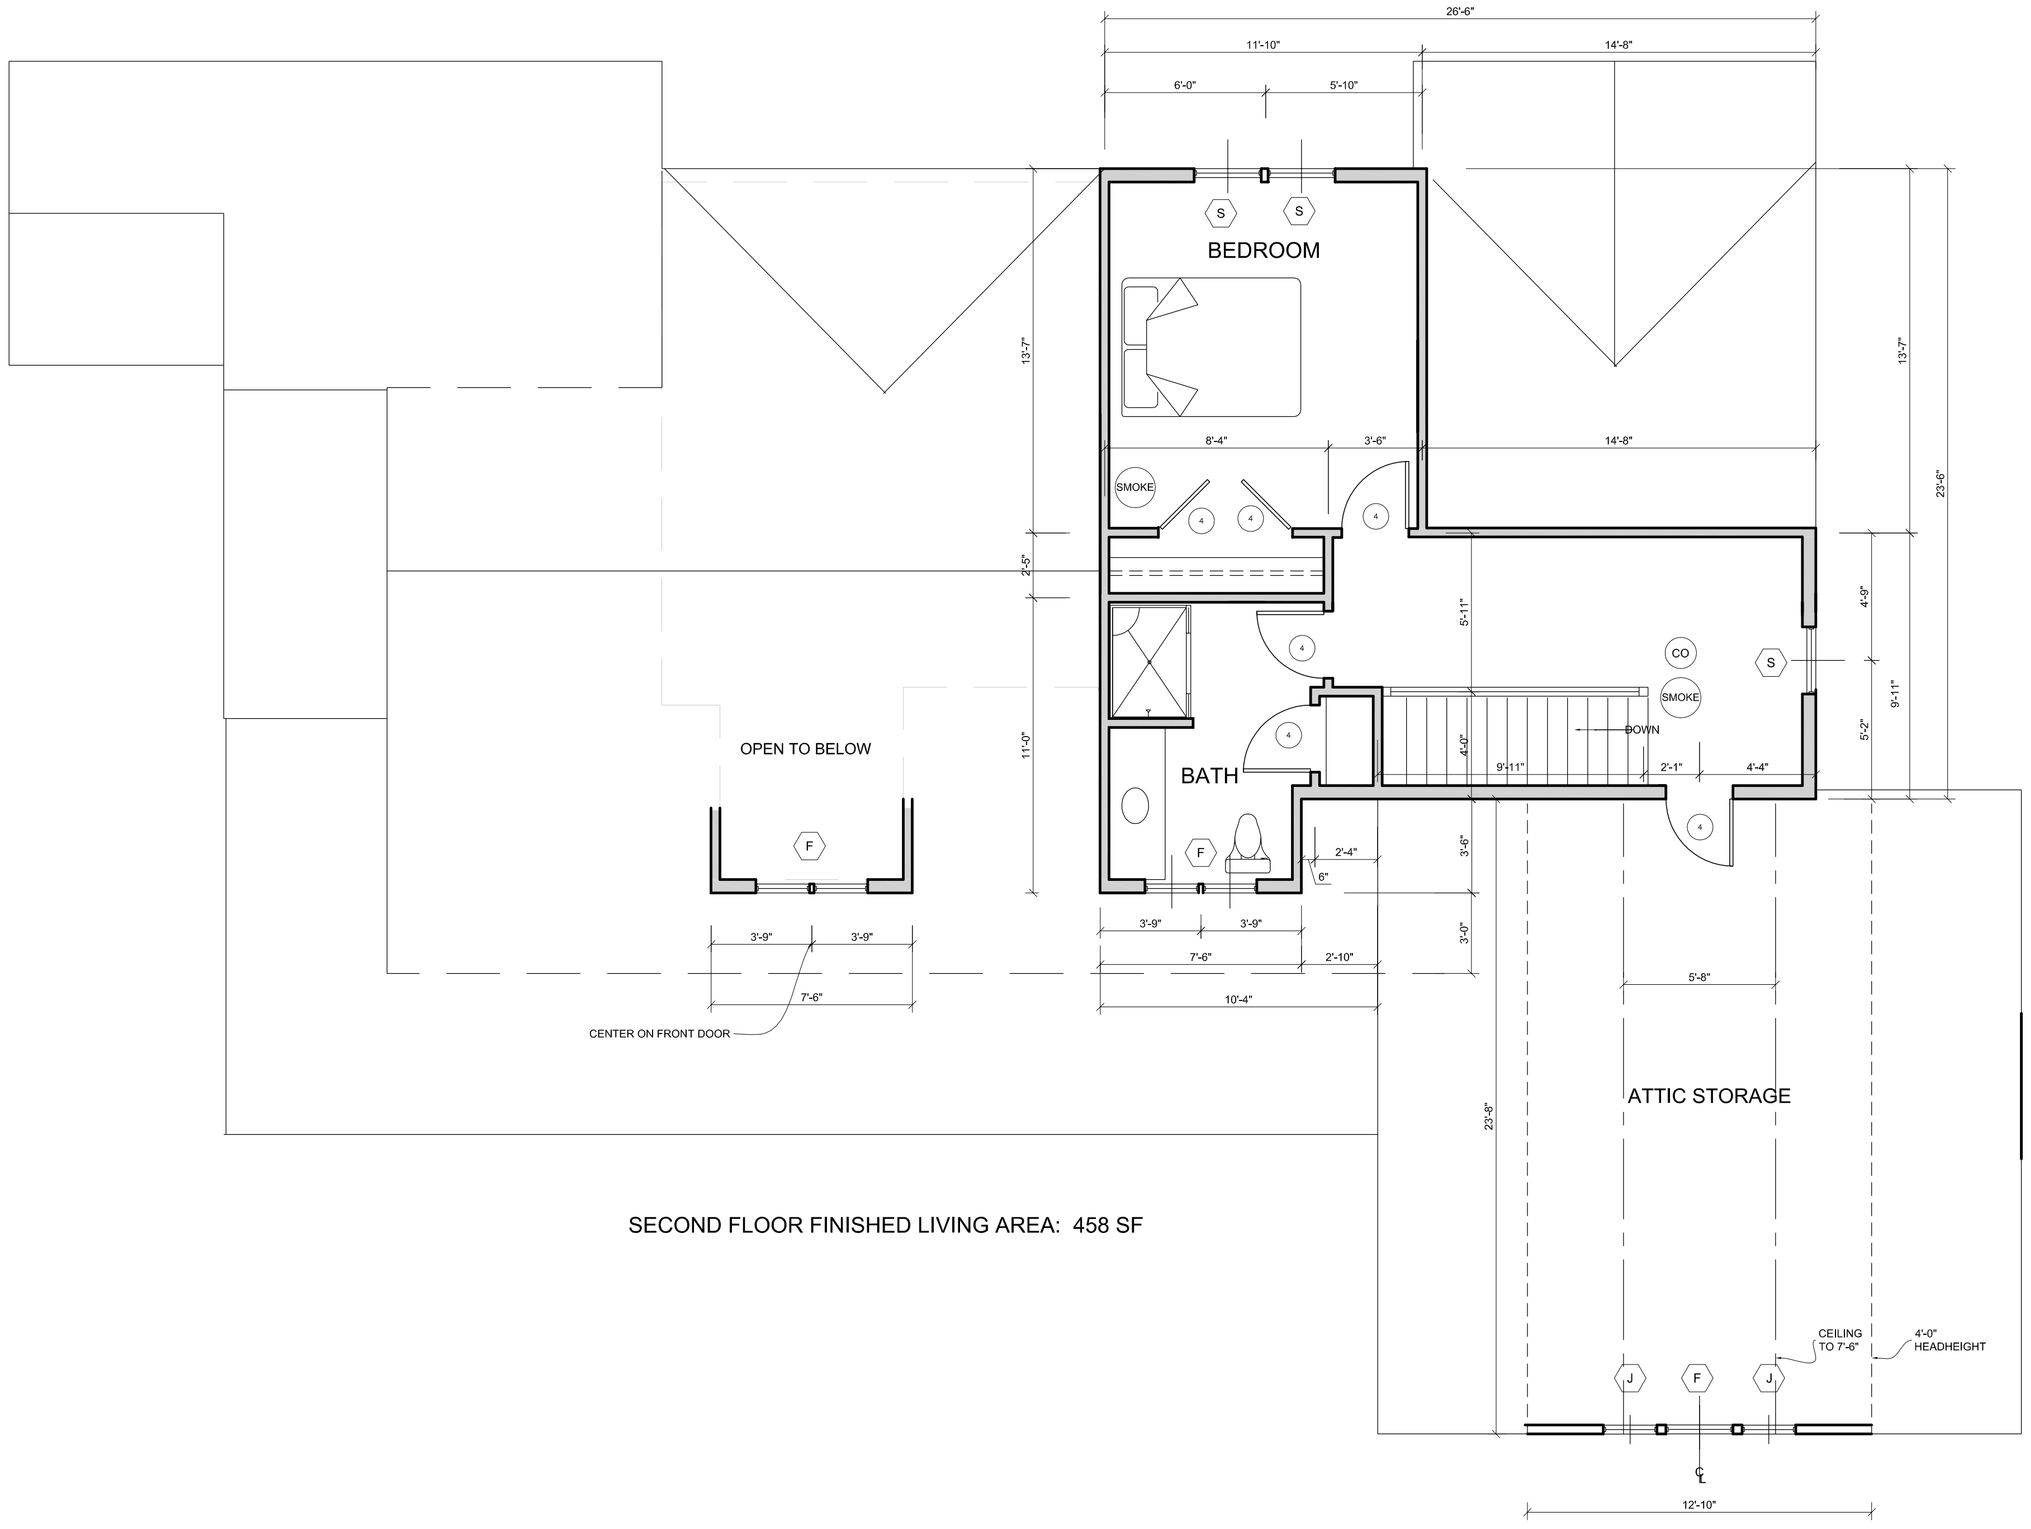

SECOND FLOOR FINISHED LIVING AREA: 458 SF

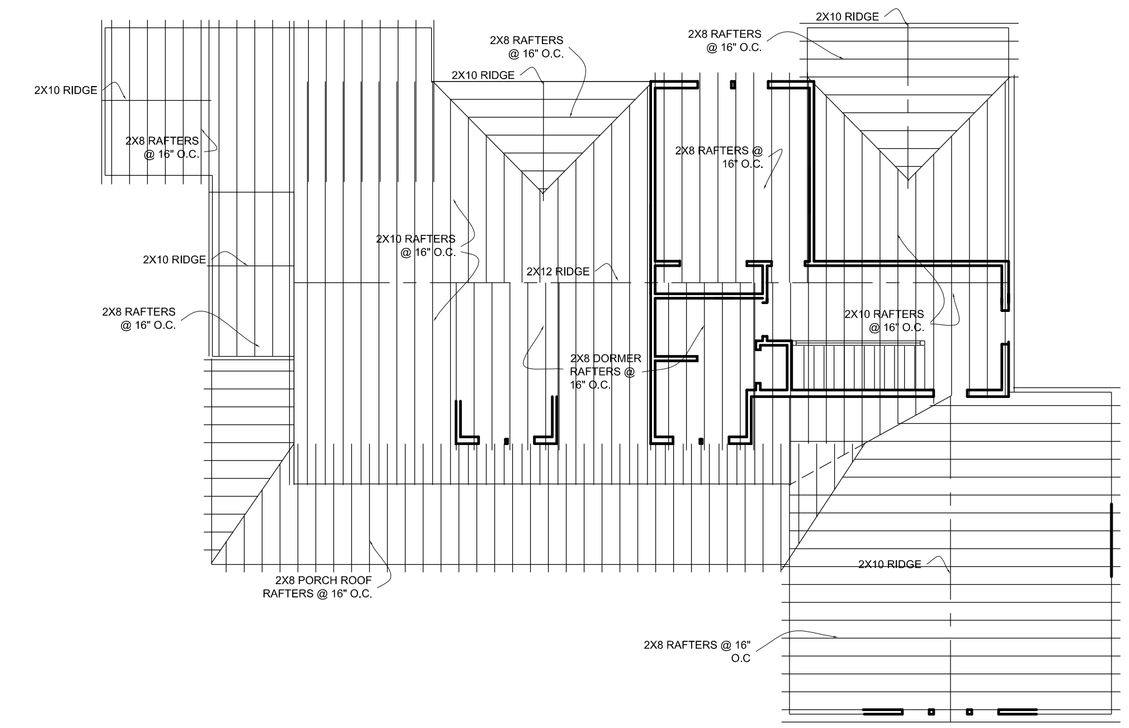

ROOF FRAMING LAYOUT

1/8" = 1'-0"

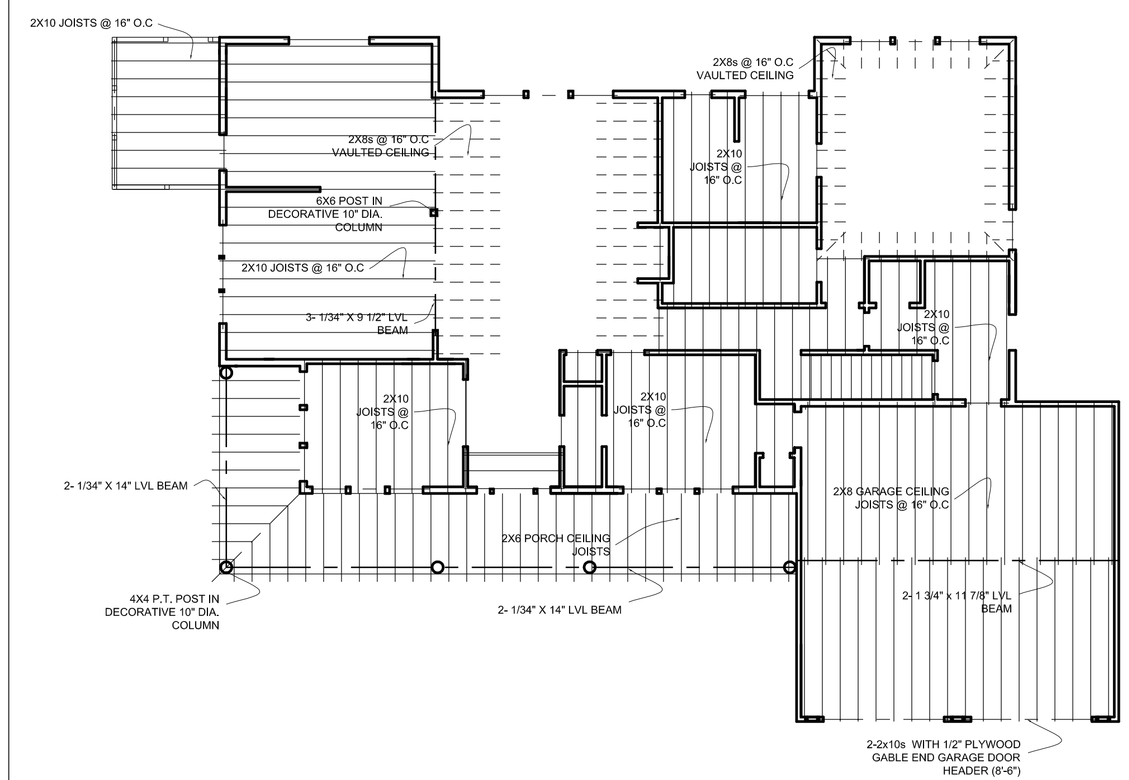

SECOND FLOOR FRAMING LAYOUT

1/8" = 1'-0"

GREYWING DESIGN

131 QUAKER MEETINGHOUSE ROAD, EAST SANDWICH, MA 02537

www.greywing.com (508) 888-0886

SECOND FLOOR PLAN AND FRAMING

DATE: JUNE 17 2010

SCALE: 1/4" = 1'-0"

© 2010 Greywing Design 508 888-0886

All rights reserved. No copies may be made by any means without express, written permission.

PROJECT : ZICK RESIDENCE
JOSLIN LANE, SANDWICH
2 BEDROOM 2 1/2 BATH 2136 SF LIVING SPACE
PREPARED FOR DUBLIN CONSTRUCTION
dublincompanies.com 508 430-4700

PROJECT NO: G100430

SHEET : A5 OF 6